
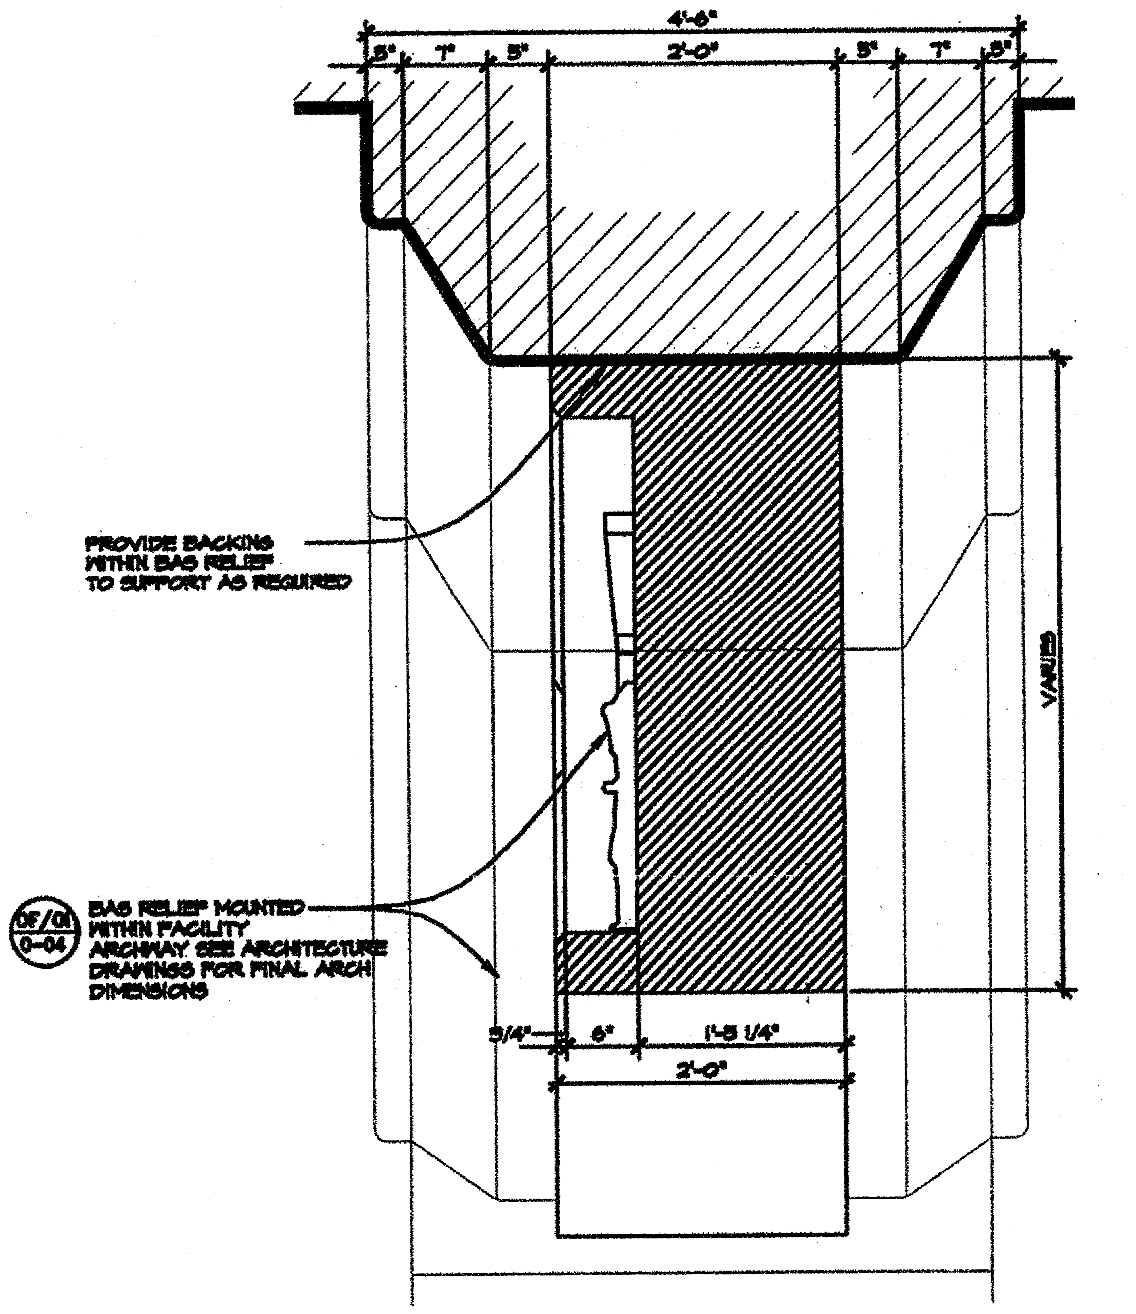


DETAIL: SECTION ARCH BAS RELIEF

SCALE: 1 1/2" = 1'-0"


A D-0-03 D-0-03

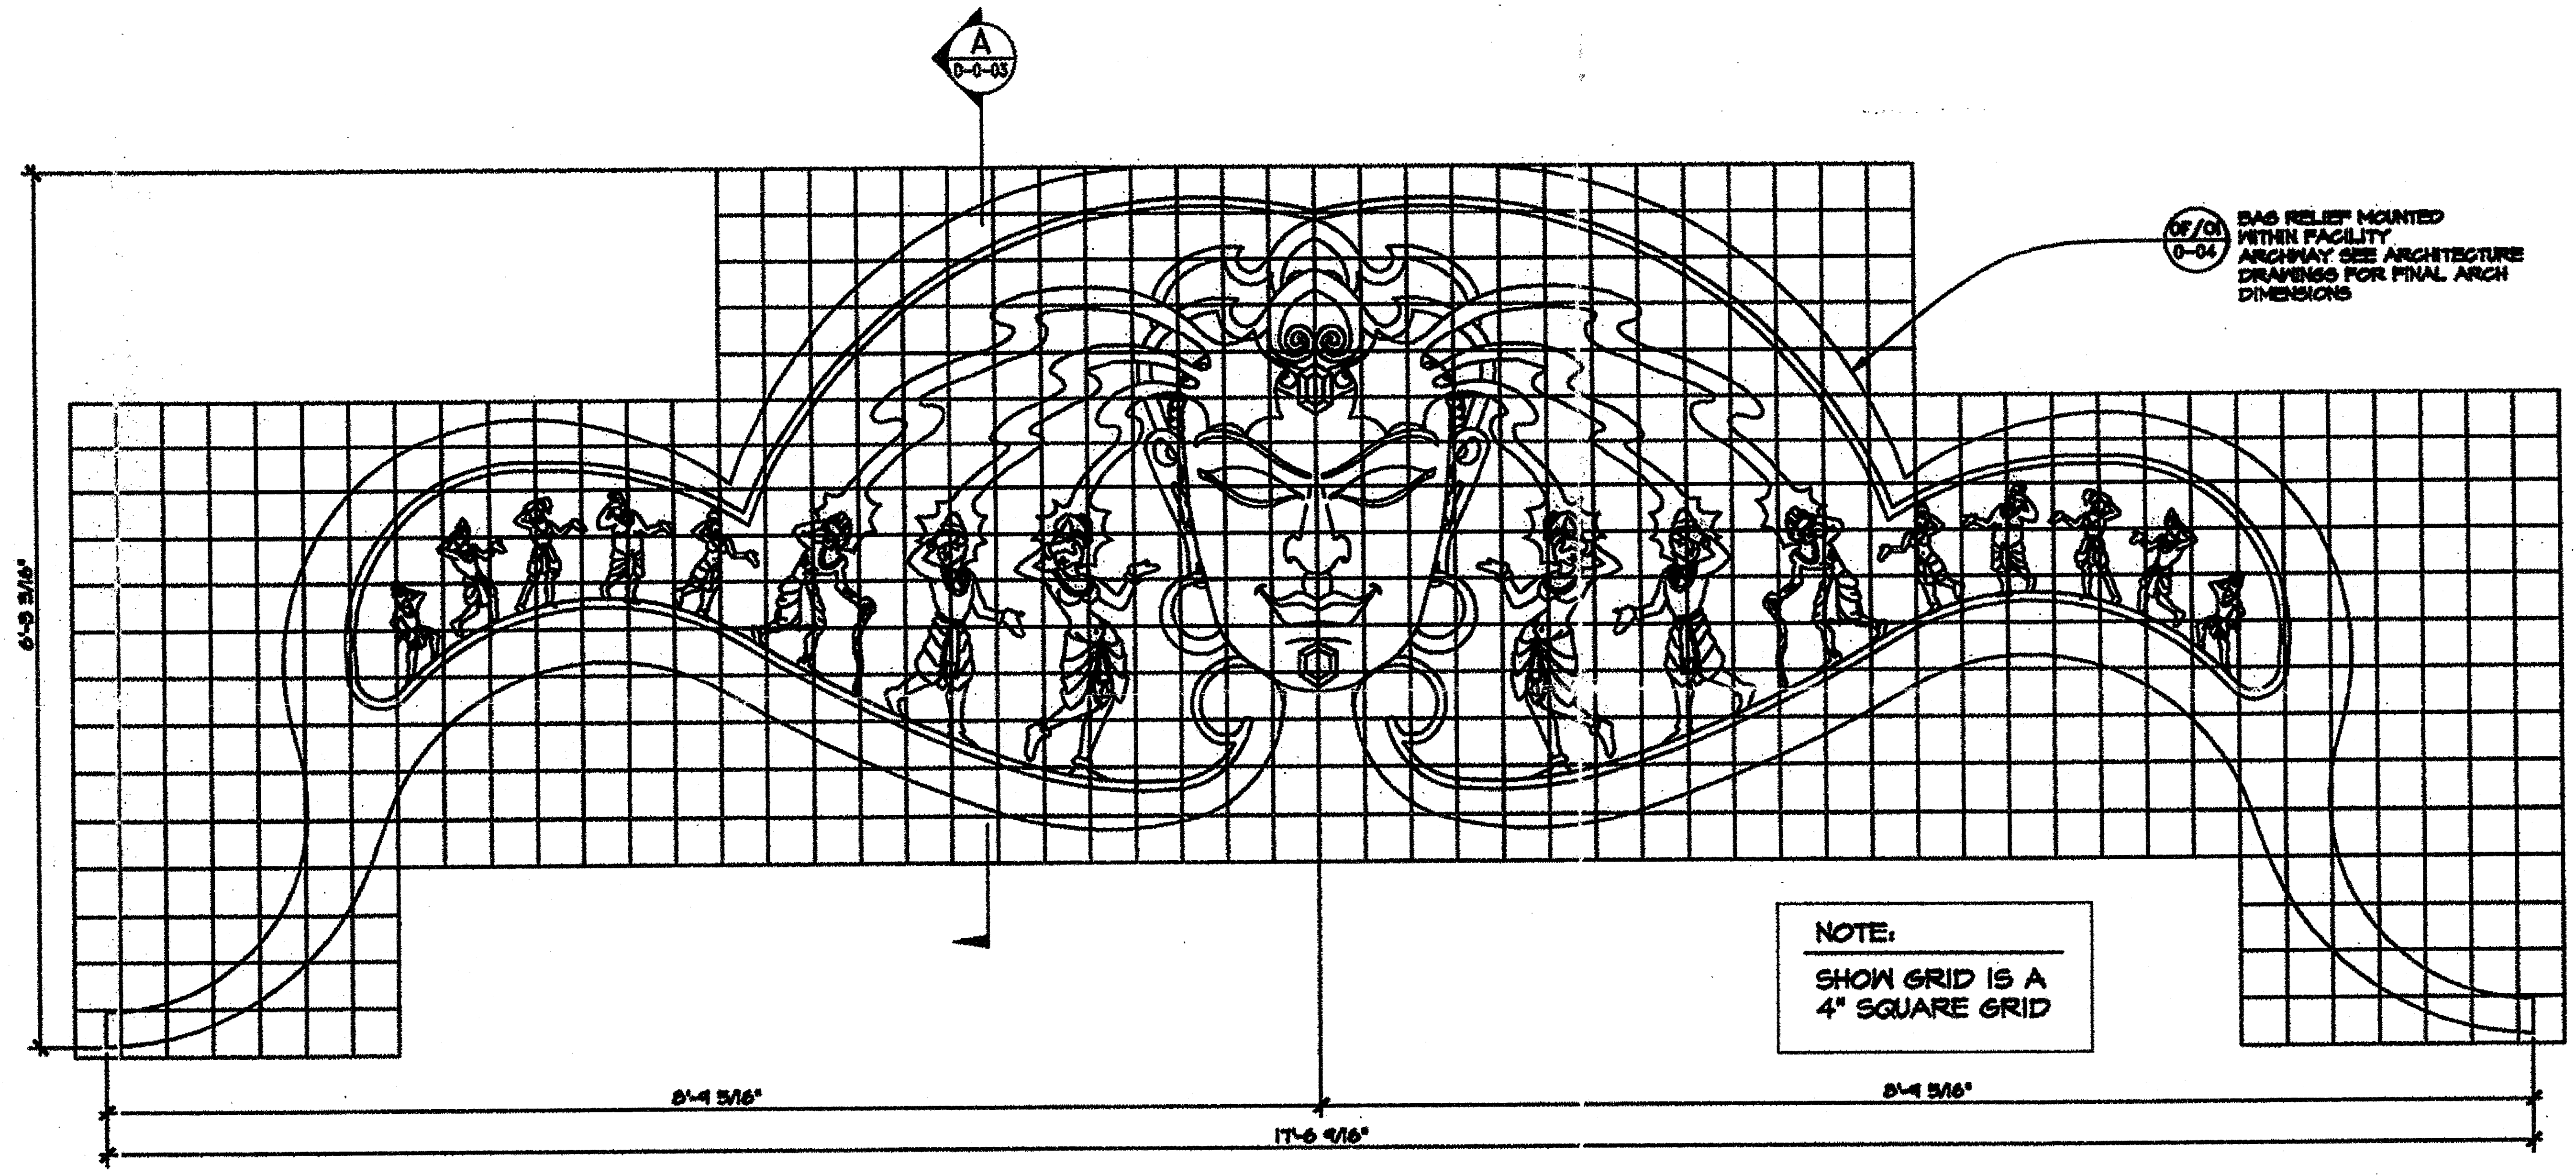

DETAIL: ELEVATION ARCH BAS RELIEF

SCALE: 1 1/2" = 1'-0"

1 D-0-03 D-0-03

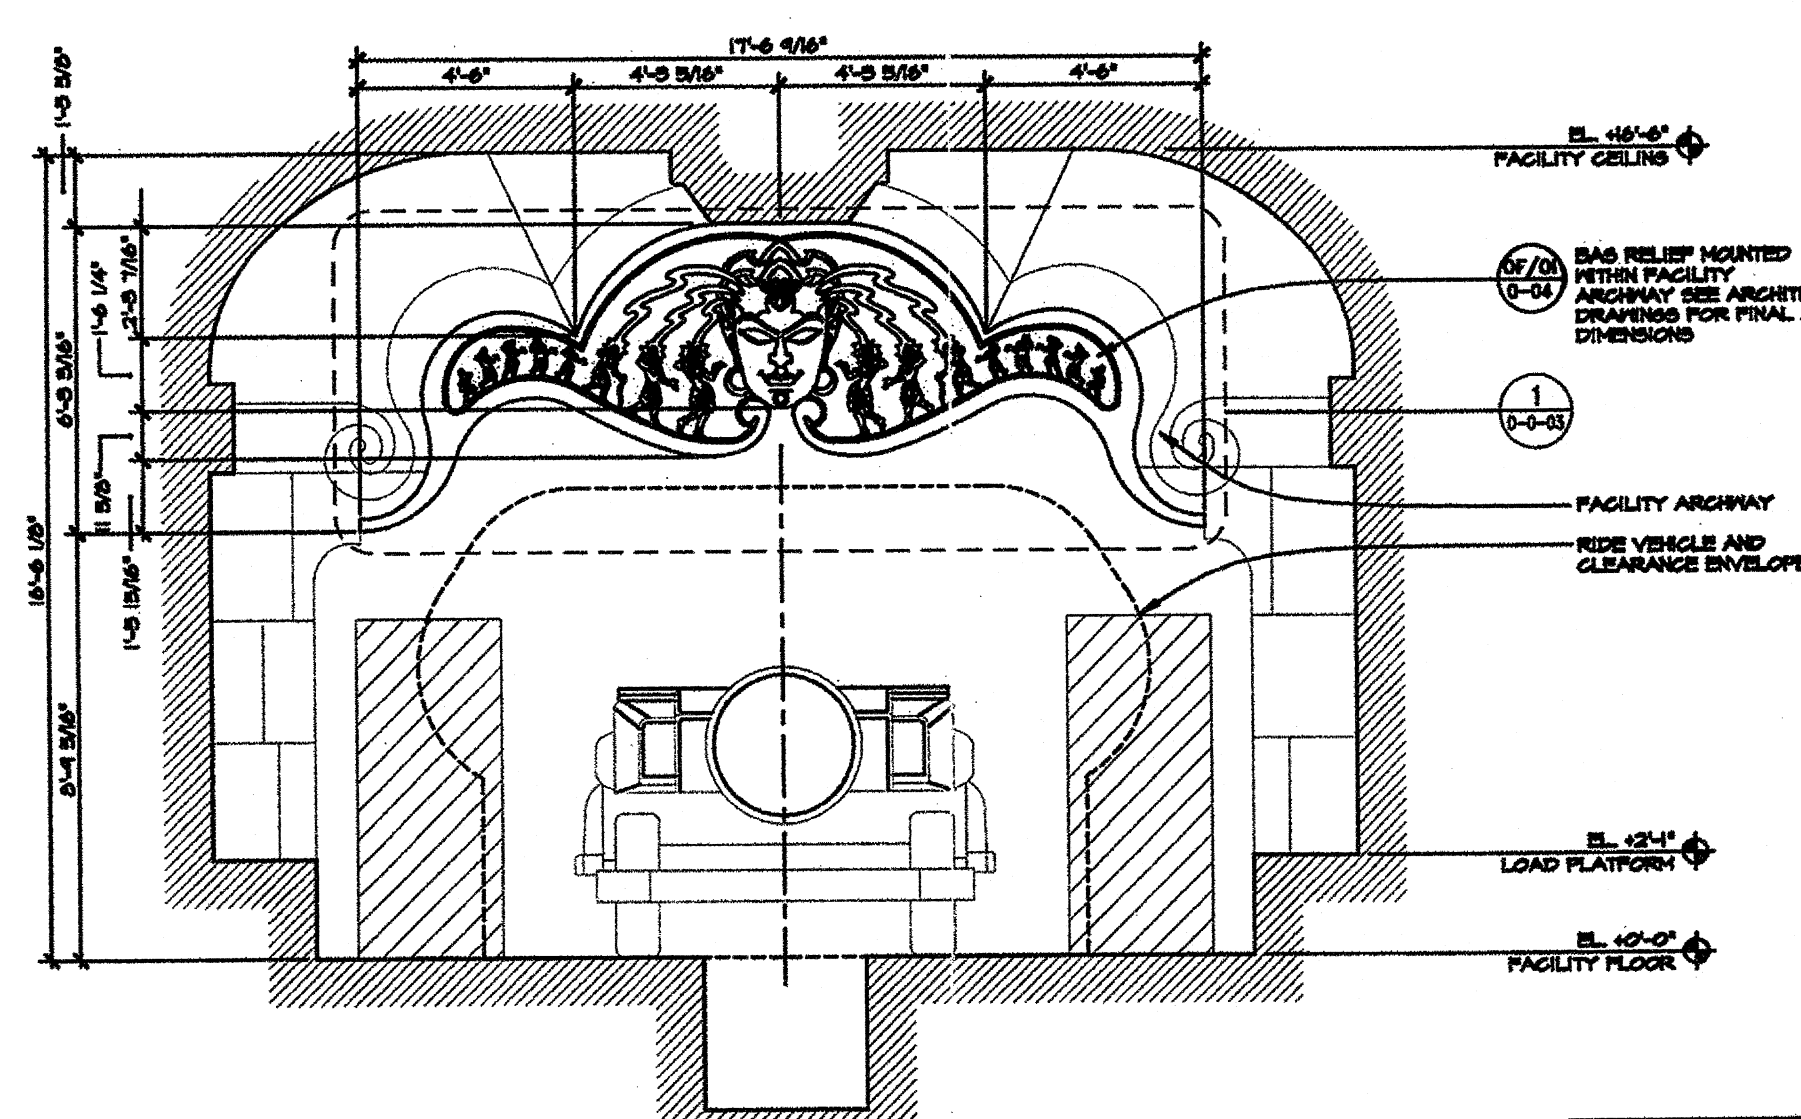

ELEVATION SCENE 0 LOAD/UNLOAD

SCALE: 1/2" = 1'-0"

A D-0-01 D-0-03

GENERAL NOTES:

- SHOW SET DRAWINGS SERVE AS A COORDINATION TOOL DESCRIBING THE FORM AND DESIGN OF THE SHOW. FINAL FINISH AND CHARACTER IS DETERMINED BY THE ART DIRECTOR.
- REFER TO MODEL AND ILLUSTRATIONS FOR GENERAL ART DIRECTION AND INTENT (CHARACTER AND THEMING).
- REFER TO FACILITY DRAWINGS FOR CURRENT STRUCTURAL AND ARCHITECTURAL INFORMATION.

ISSUE NO.	DATE	ISSUED FOR
1	9/24/93	95% RELEASE FOR PRODUCTION
2	12/10/93	FACILITY COMPLETION PACKAGE

DESCRIPTION OF REVISIONS

KEY PERSONS AND APPROVALS

PROJECT MANAGER: DAVID TODD
FACILITY DESIGN MANAGER: VAL USLE
PROJECT SHOW PRODUCER: SUSAN BONDS
PROJECT SHOW SET DESIGNER: DAVID EDMISTER
DRAWN: BROWNE
CHECKED:
APPROVED:
DATE: 10/20/93
C.F. NO. D-0-03

Walt Disney Imagineering
1401 Flower Street, Glendale, CA 91221-5020
(818) 544-6500

PROJECT DESIGNED FOR:
Disneyland®
ANAHEIM, CALIFORNIA

PROJECT AREA: ADVENTURELAND
UNIT NAME: INDIANA JONES EXPEDITIONS
W.B.S. NO.:
SHEET TITLE: SCENE 0: LOAD/UNLOAD ELEVATION AND DETAILS
PHASE: CD
PROJECT CODE NUMBER:
DRAWING NO.: D-0-03
REVISION NO.: △

NAME: P:\SHARED\INDY\AF\DD\WP\SC0\D-0-03.DWG DATE: DEC 06, 1993 TIME: 2:23 PM